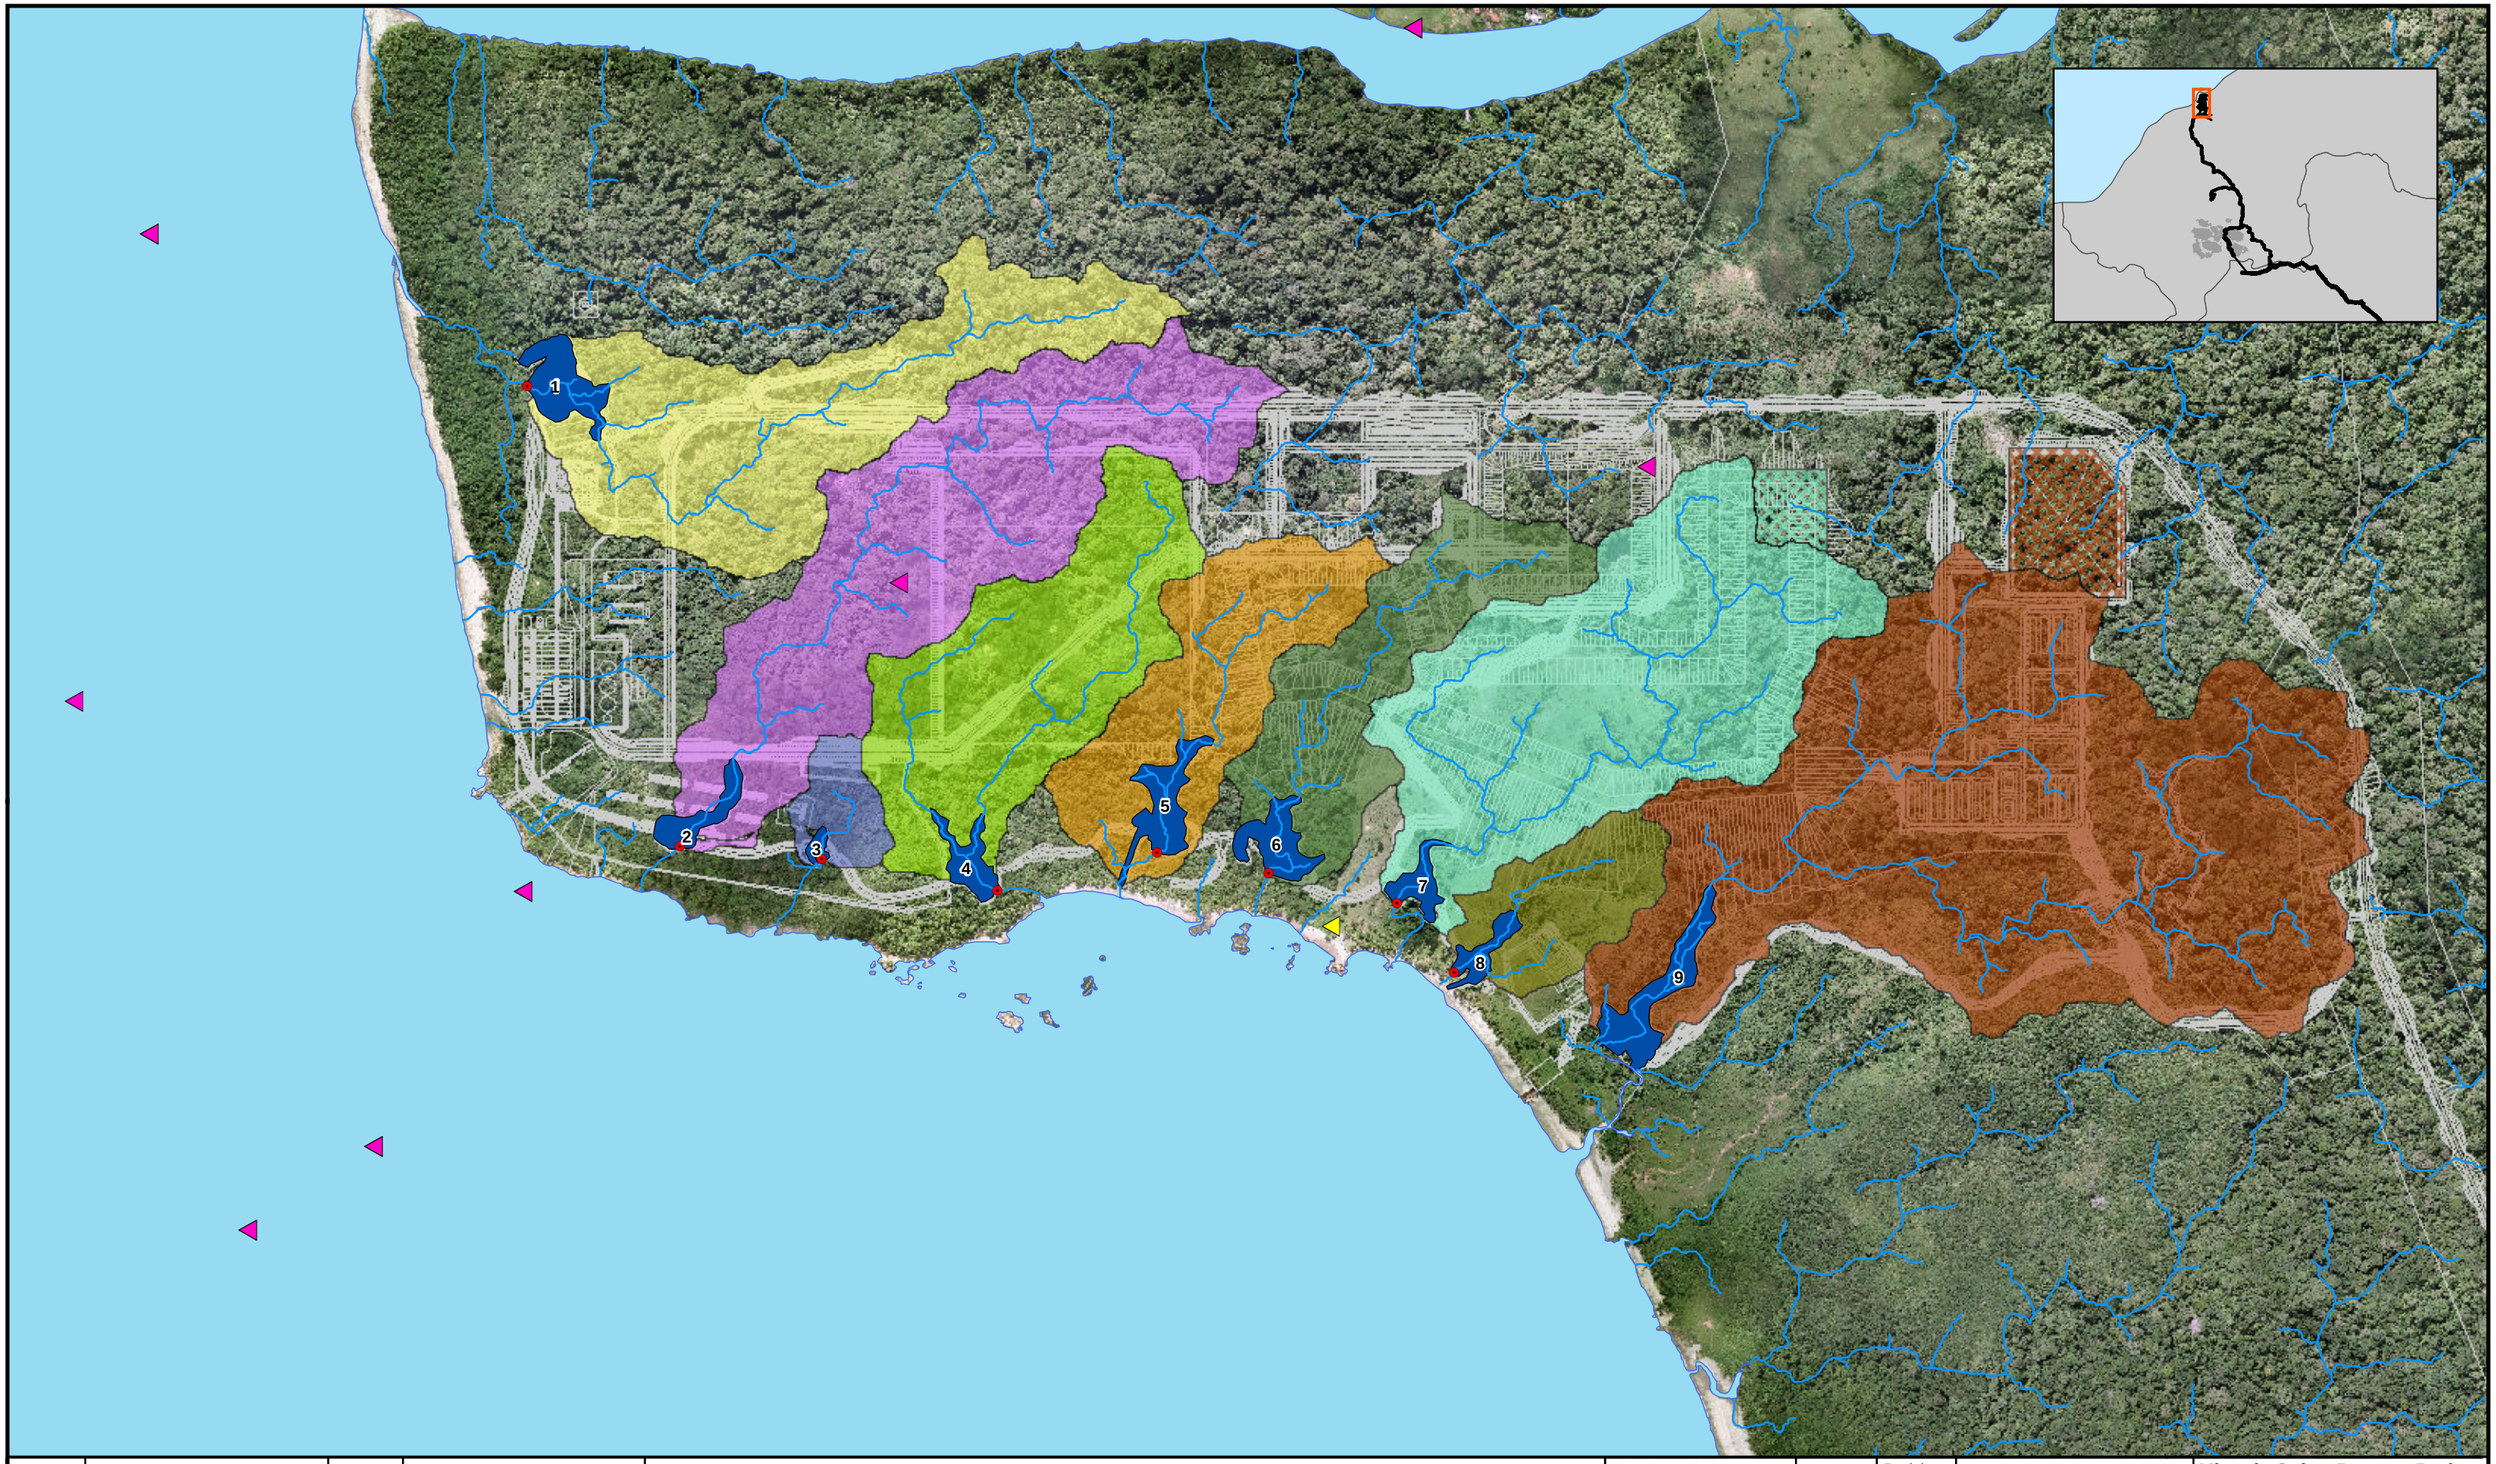

Legend

- Golder Water Monitoring Stations
- JVP Water Monitoring Stations
- Outlet Monitoring Stations
- Infrastructures
- Watercourses
- Waterbody

Watersheds

#1 #2 #3 #4 #5 #6 #7 #8 #9

Drawing Number	Date	Revision Number
504832 6000 4ED1 0014	17/09/12	PA

N

0 50 100 200 Meters

Mina de Cobre Panama Project

Port Site
Sediment Pond, Watershed, and Output Monitor Locations

Minera Panamá | JVP

Path: E:\504832Panama\Panama_GIS\MXD_Final\Port Site\504832_6000_4ED1_0014_Port_SedimetPonds_Watersheds_OutputMonitors_Infrastructure_11x17.mxd